F.H.W.A. REG. NO.	STATE	PROJECT NUMBER	SHEET NO.	TOTAL SHEETS

SYMBOLS

- ● I.P. (IRON PIPE or PIN)
- □ S.T. (SEPTIC TANK) □ C.P. (CESSPOOL)
- ○ WELL ○ SPRING
- W.L. — WATER LINE or MAIN
- S.L. — SEWER LINE
- C.D. — CELLAR DRAIN
- UNDERGROUND WIRE or CABLE
- CONST. LIMIT LINE — LIMITS of HWY. SLOPE EASEMENT
- GRADING LIMITS — LIMITS of GRADING RIGHTS
- P.L. — PROPERTY LINE
- EXISTING RIGHT OF WAY
- NEW R/W
- NEW R/W WITHIN EXISTING R/W

ITEM	FIGURED	PLOTTED	CHECKED
BASE LINE			
TOPOGRAPHY			
R/W LINES			
AREAS			
R/W MON.			
CO. RECORD			

REVISIONS

NO.	DATE	DESCRIPTION	BY

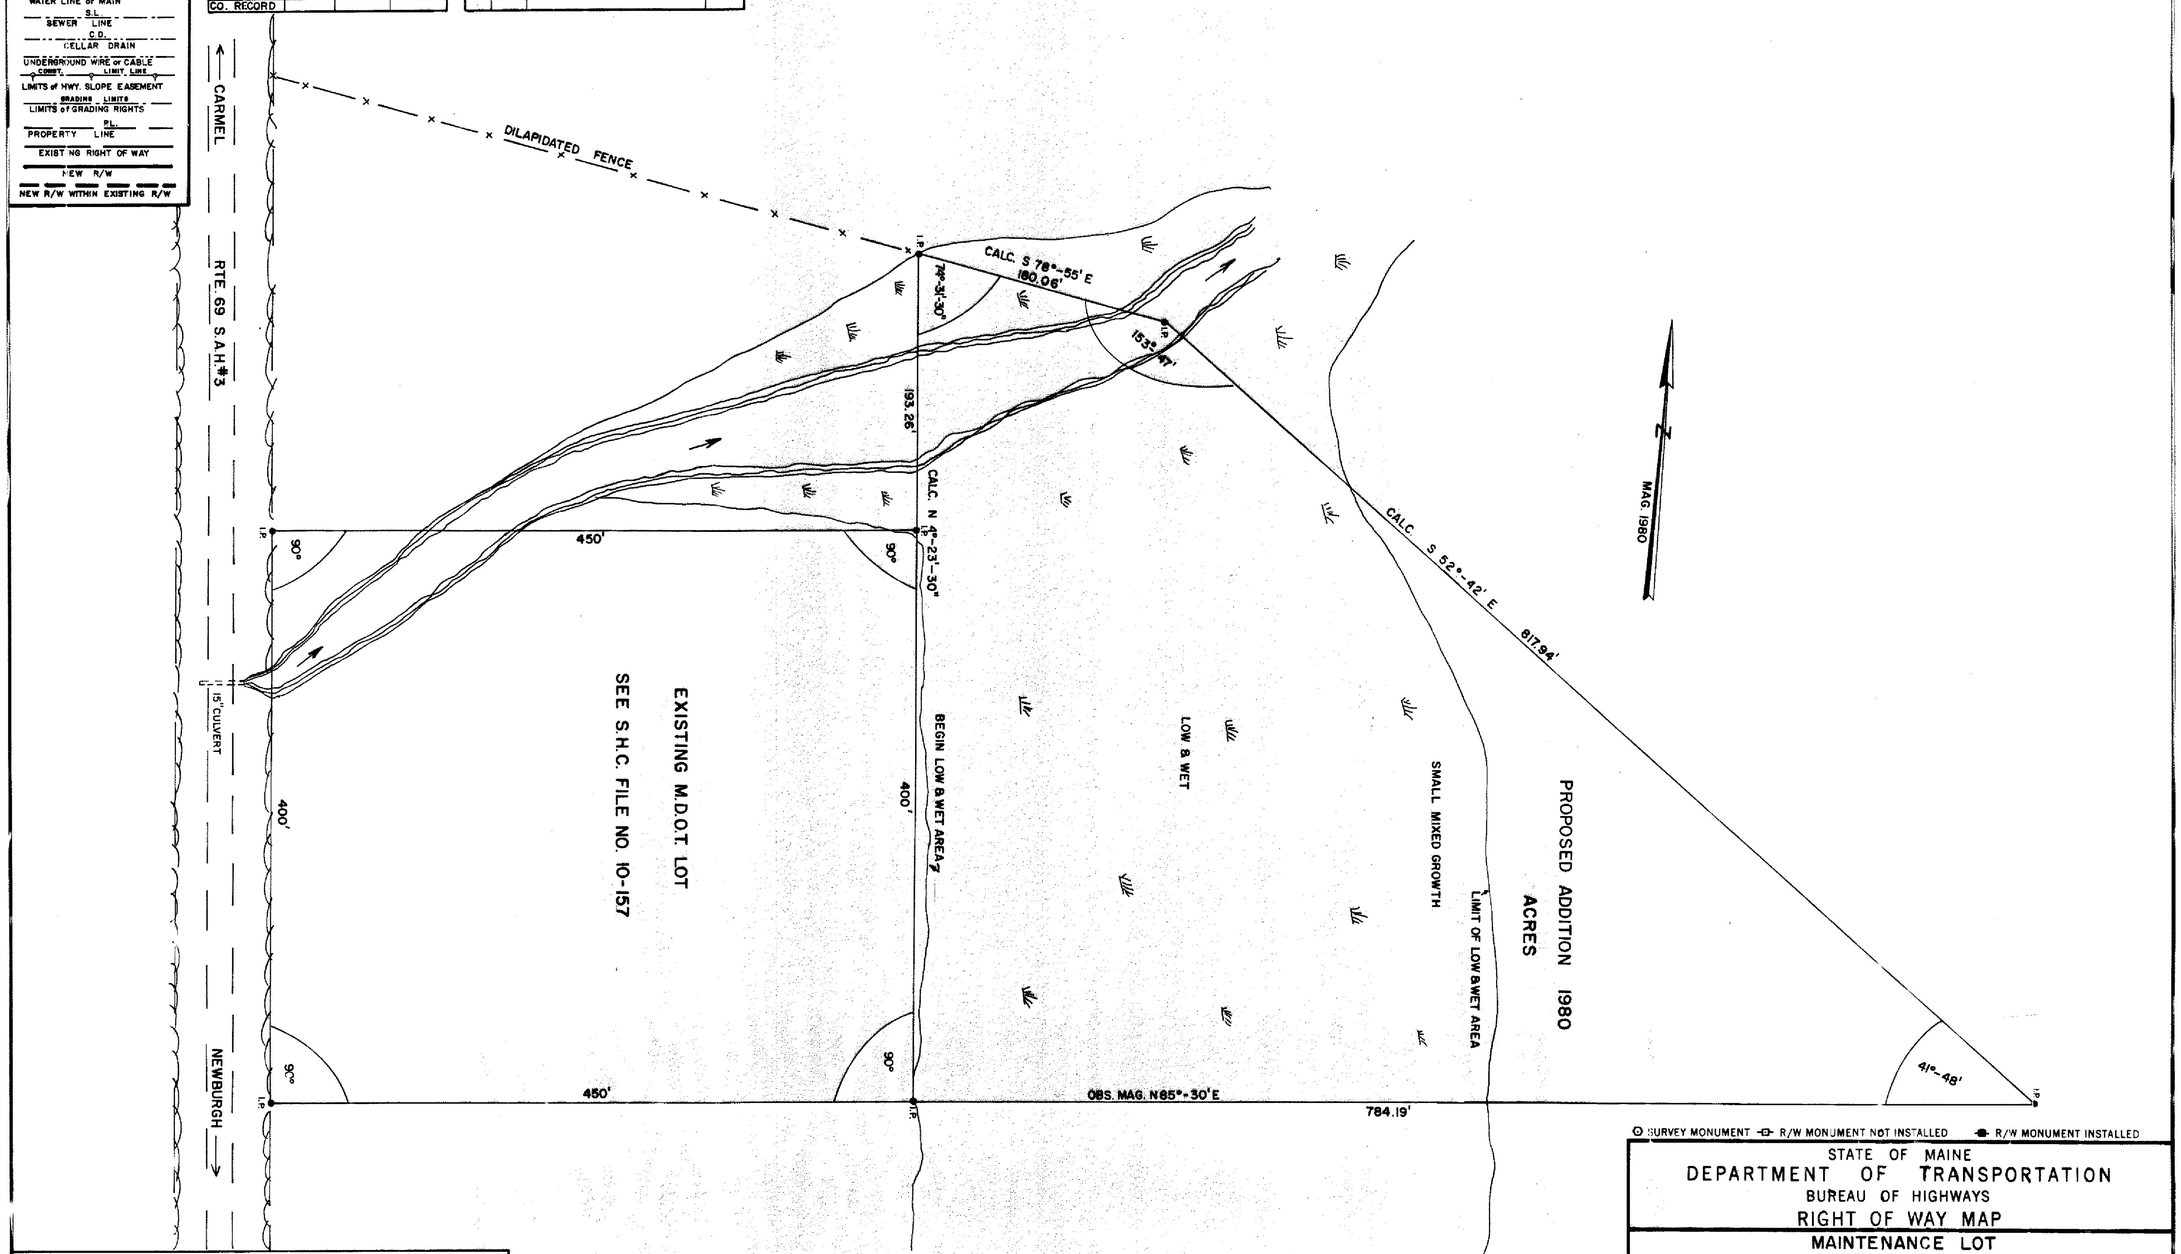

○ SURVEY MONUMENT — R/W MONUMENT NOT INSTALLED — R/W MONUMENT INSTALLED

STATE OF MAINE
DEPARTMENT OF TRANSPORTATION
BUREAU OF HIGHWAYS
RIGHT OF WAY MAP

MAINTENANCE LOT

CARMEL RTE. 69 PENOBSCOT COUNTY

APPROVED:

DATE: MARCH 1980

SCALE: 1 INCH = 50 FEET

RICHARD A. LUETTICH
ACTING COMMISSIONER

RICHARD A. LUETTICH
BUREAU DIRECTOR

CHIEF ENGINEER

SHEET NO. 1 OF 1 SHEETS

D.O.T. FILE NO. 10-157A

PLAN FILED IN PLAN BOOK PAGE

COUNTY RECORD

NO.	GRANTOR	INSTRUMENT	DATE	BOOK	PAGE